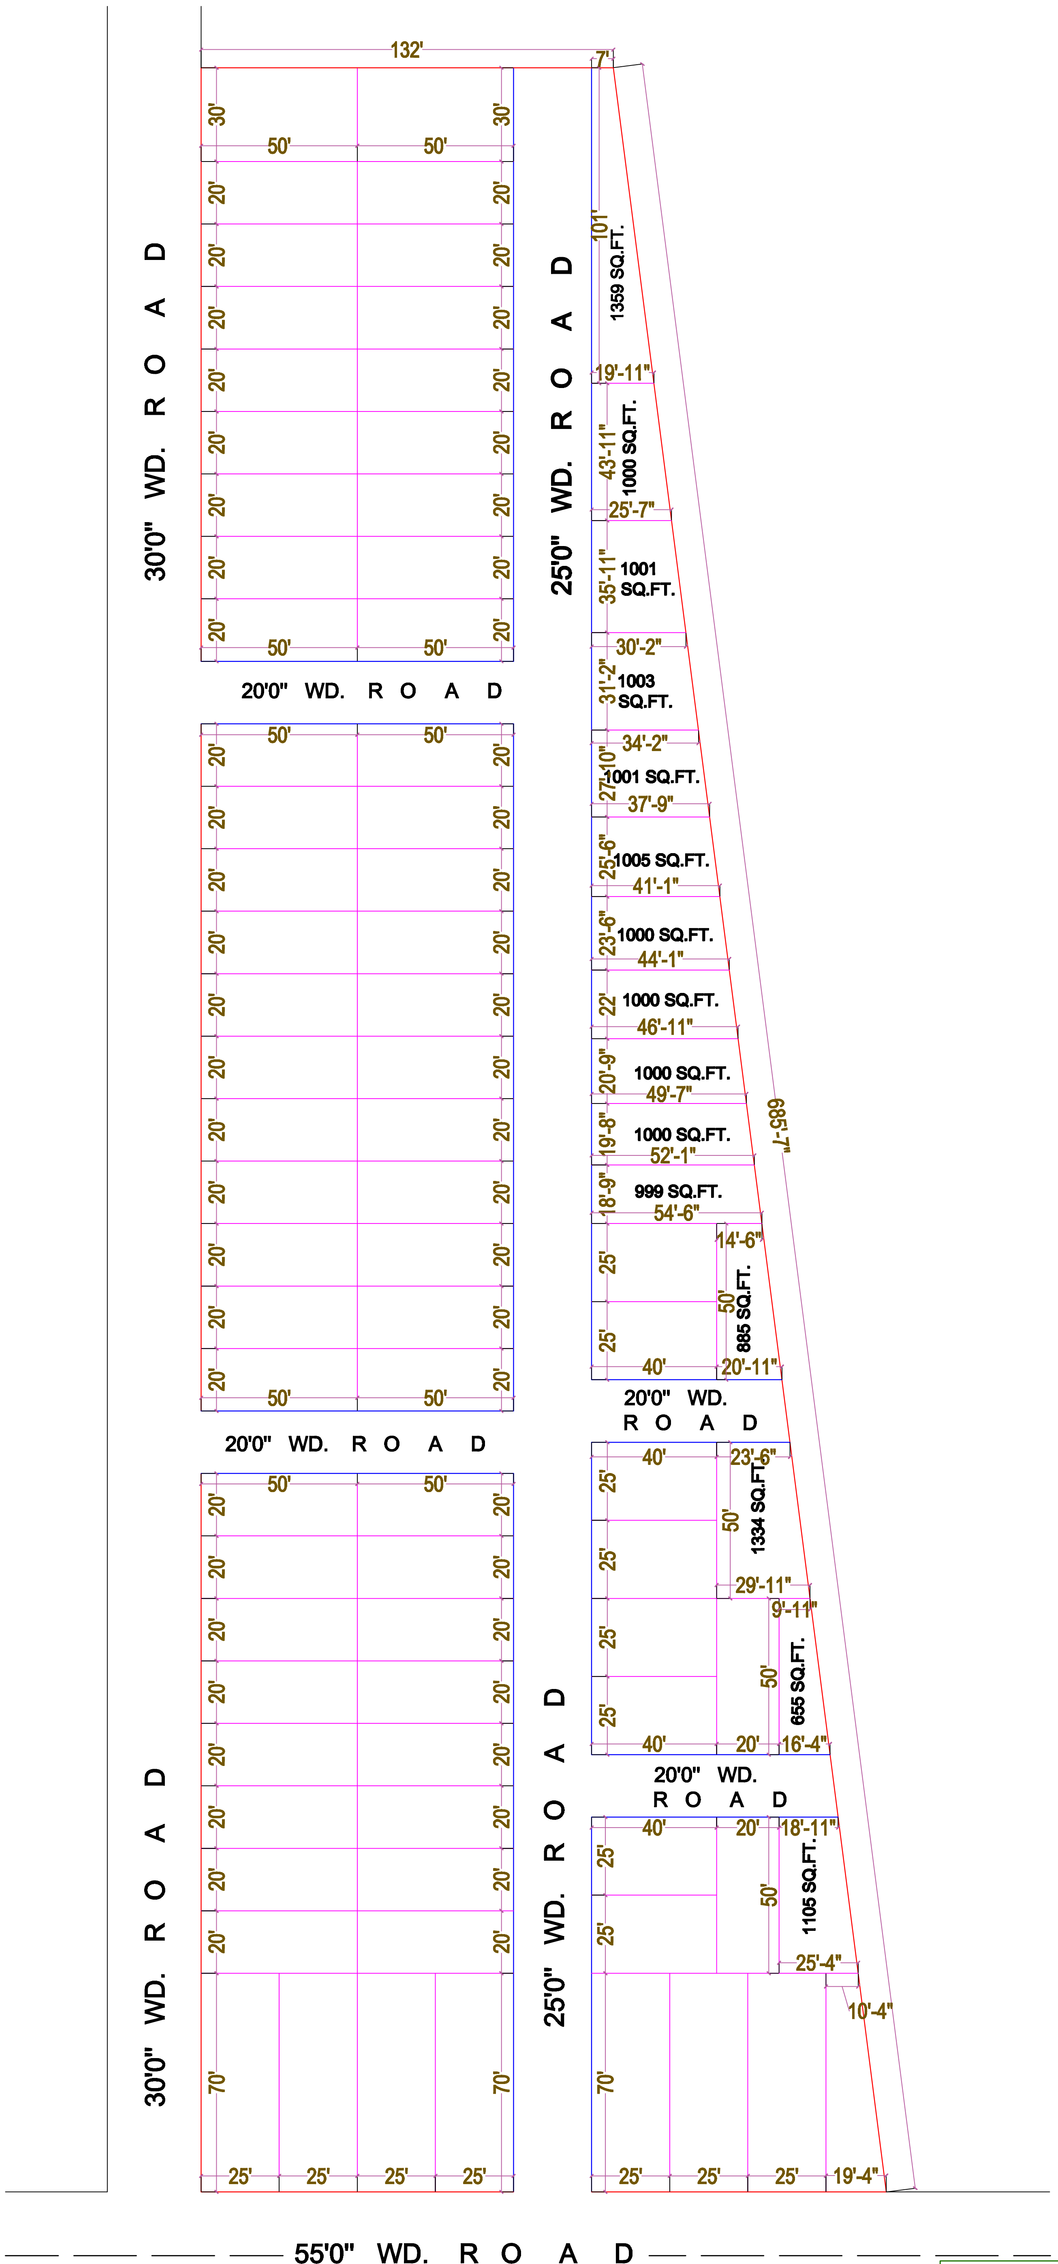

ACE ARCHITECTS & ASSOCIATES

Ar. S.M.TABREZ ALAM
(Architect/interior designer)

CHECKED BY:-
Ar.S.M.TABREZ ALAM

OPEN LAND CLINT :		LOCATION	DRAWN BY- SHIVAM SAHU	DATE : 28/05/2022 SCALE N.T.S.	GROUND FLOOR VRS PLAZA BEHIND SHIVAM COLOUR LAB JHANSI MOB. :- 09415948650,9200231210 EMAIL- acearchassociate@gmail.cOM WEBSITE- www.aceinterio.in